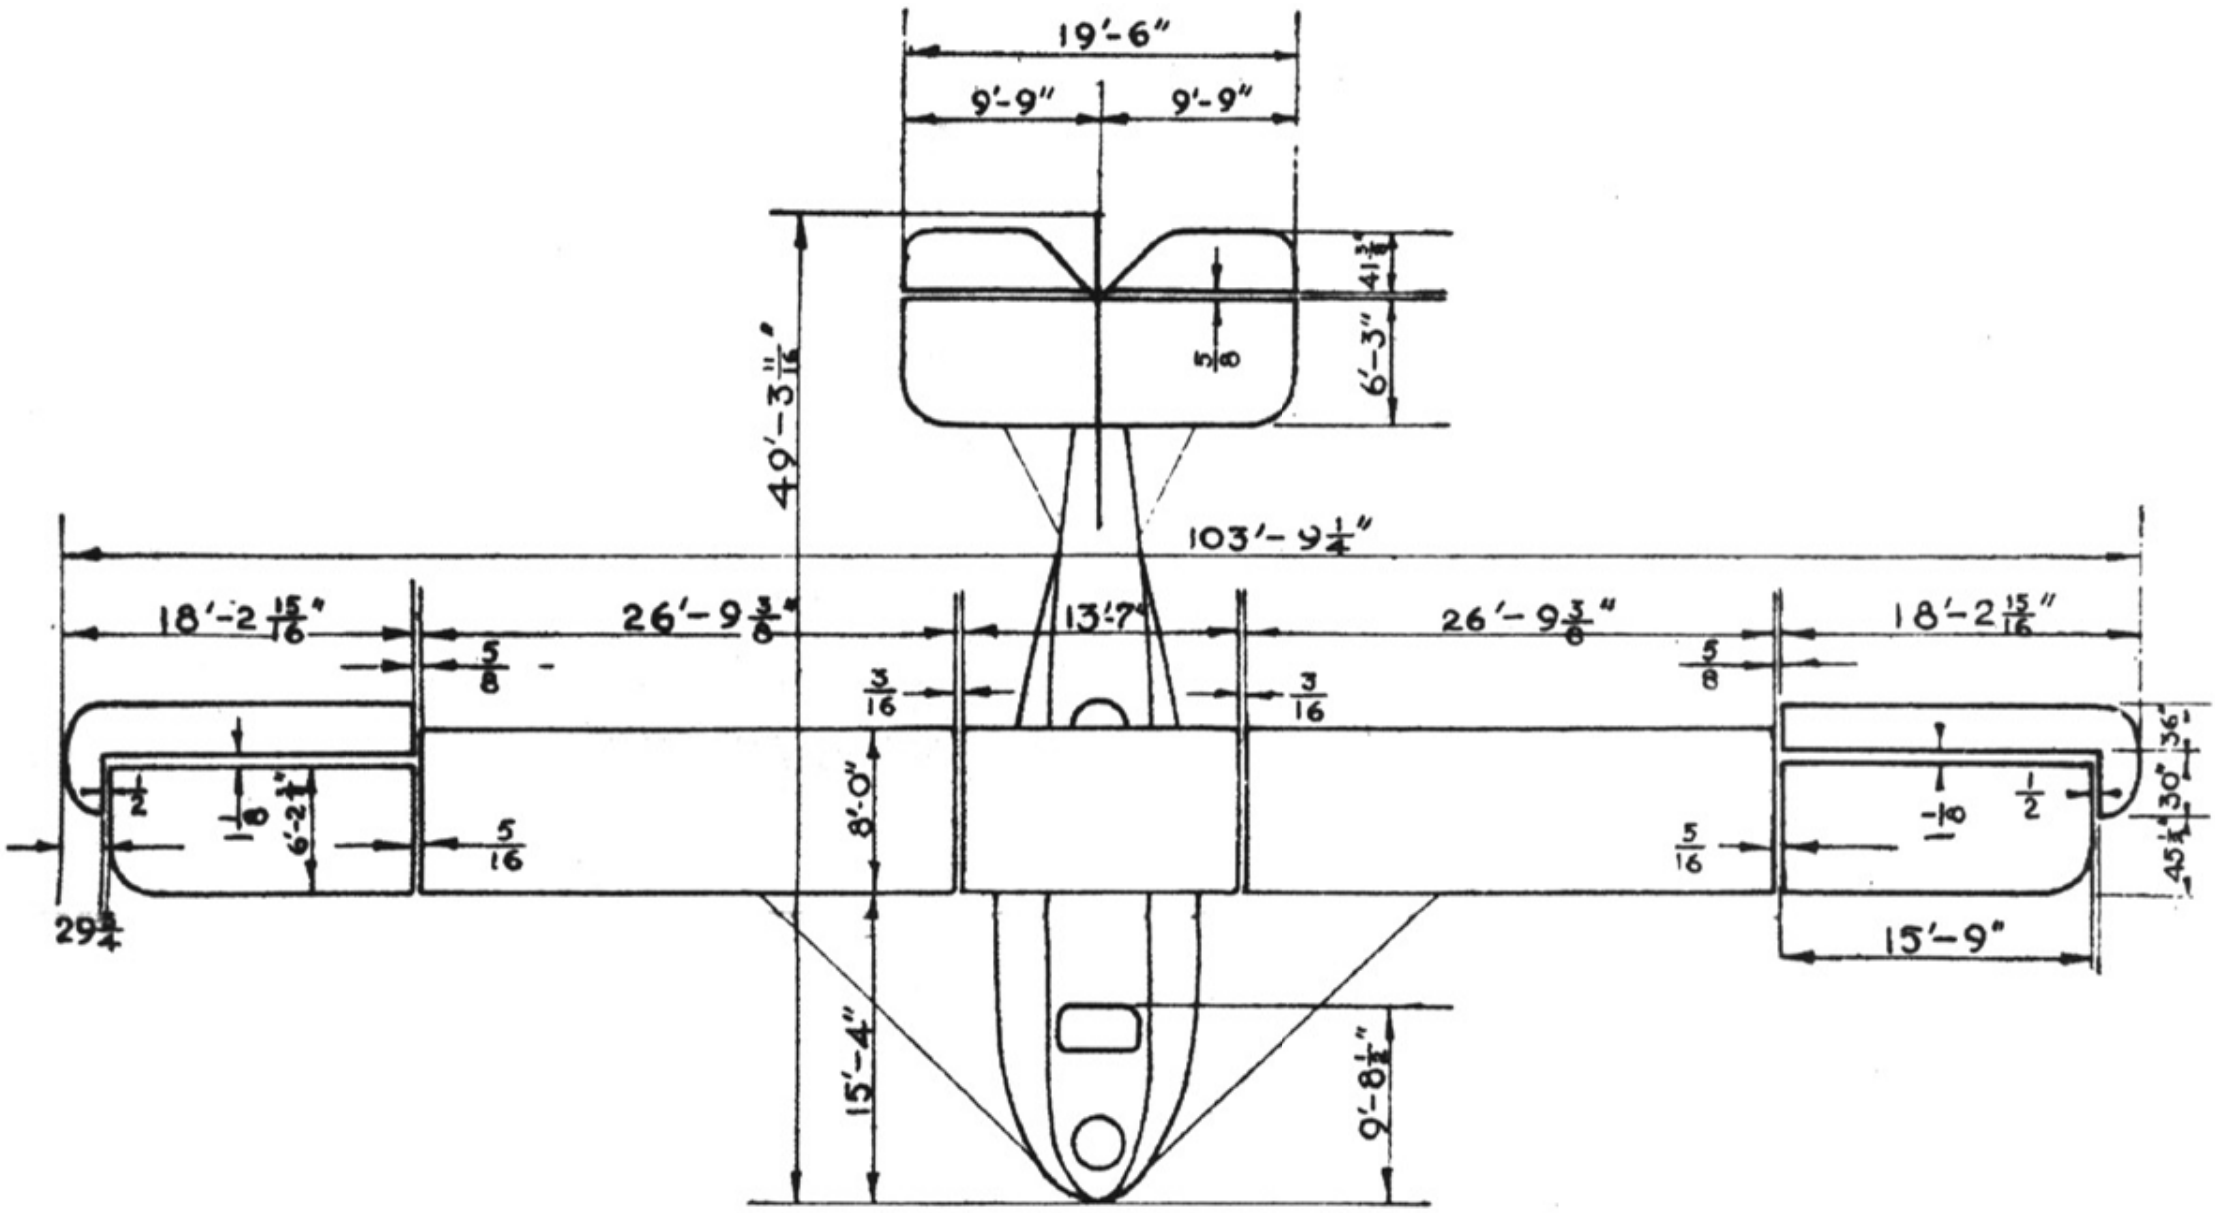

PLAN

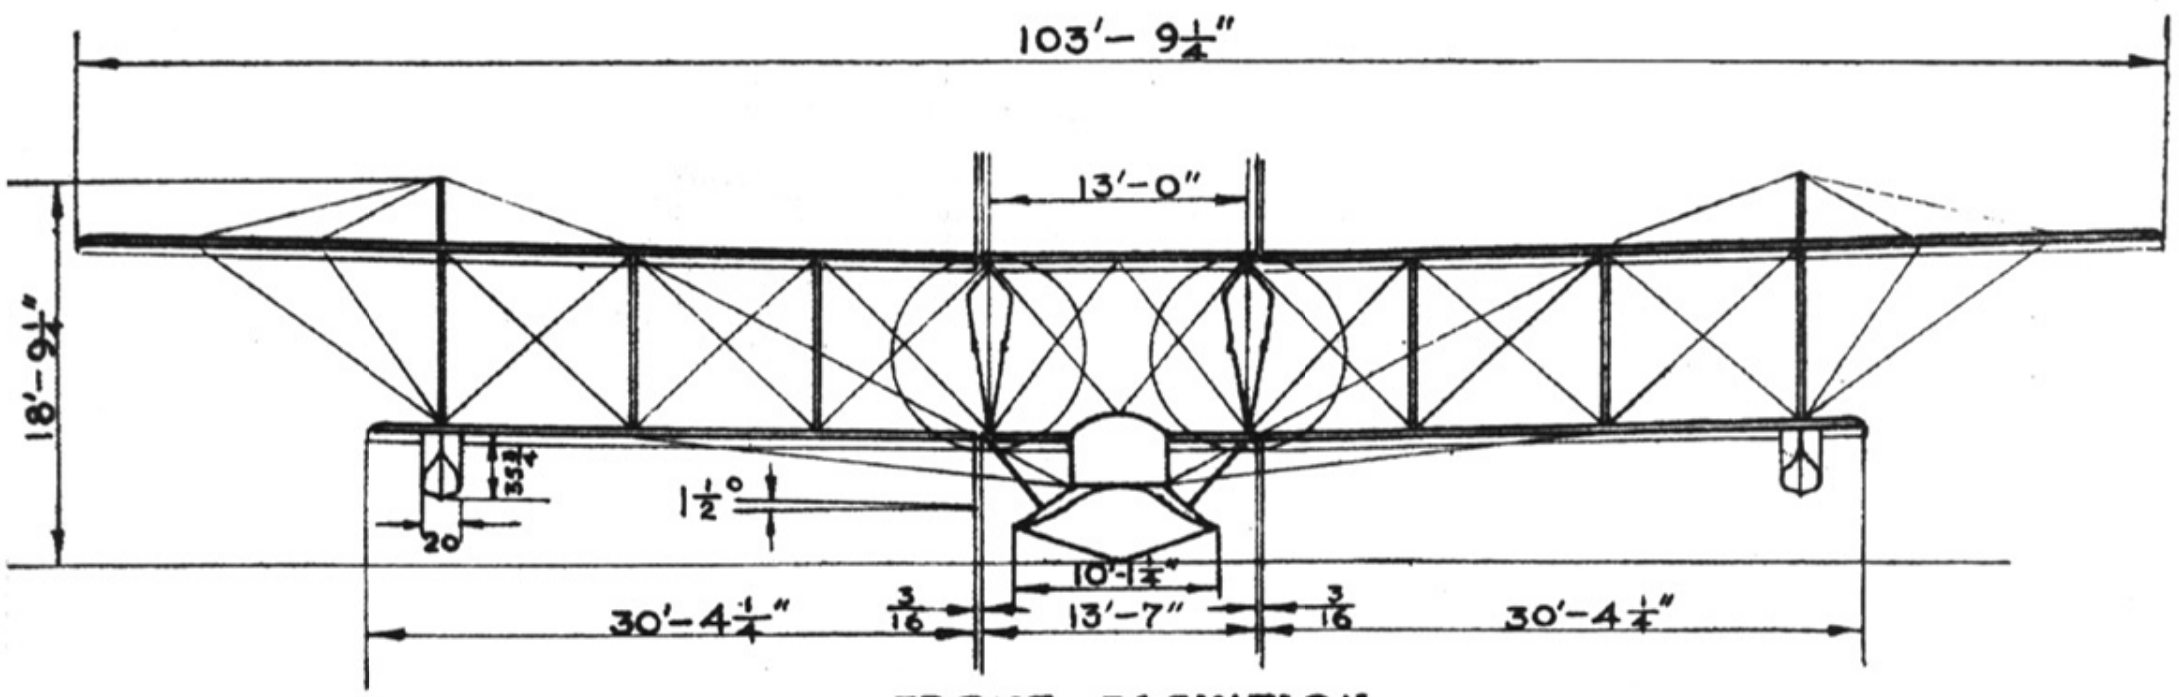

FRONT ELEVATION

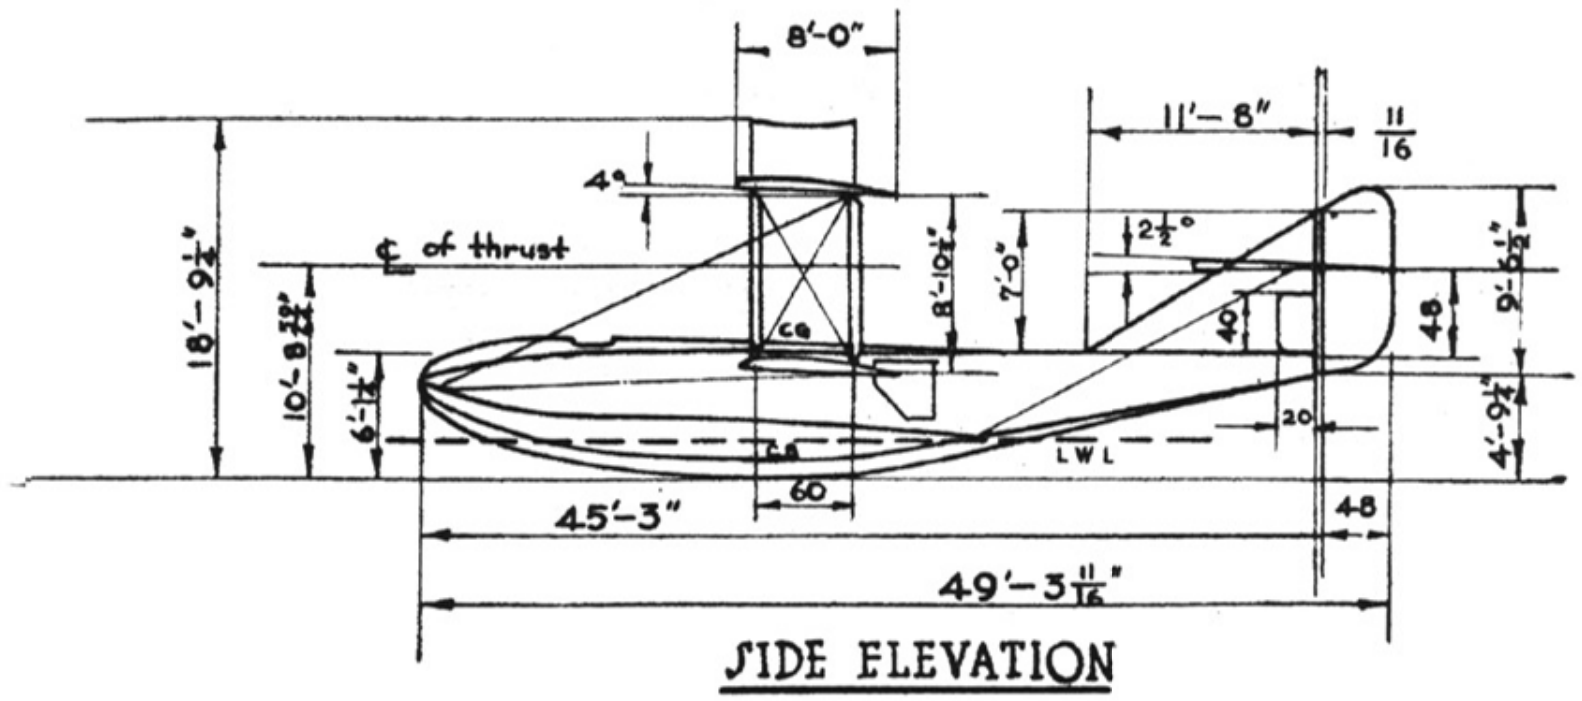

SIDE ELEVATION

FIG. 9.—GENERAL ARRANGEMENT PLANS.